


# 1728 Whitham Ave ID DRAWING SET

## PLANS & ELEVATIONS

ALL DIMENSIONS TO BE SITE VERIFIED BY CONTRACTOR. DIMENSIONS IN DRAWINGS ARE FOR DESIGN INTENT ONLY.

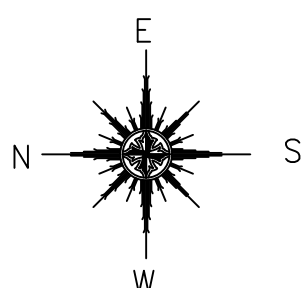

ALL DIMENSIONS TO BE SITE VERIFIED BY CONTRACTOR. THESE DRAWINGS ARE FOR DESIGN INTENT ONLY.

### Revisions:

CYNTHIA LANANH

T: 415.275.2123 | W: CYNTHIALANANH.COM  
E: CYNTHIA@CYNTHIALANANH

### PROJECT:

1728 Whitham Ave,  
Los Altos, CA 94024, USA

### DRAWING NAME

### COVER SHEET


SCALE:	DATE:
REFER TO DWG	19.8.25

### DRAWING No.

IDO.01






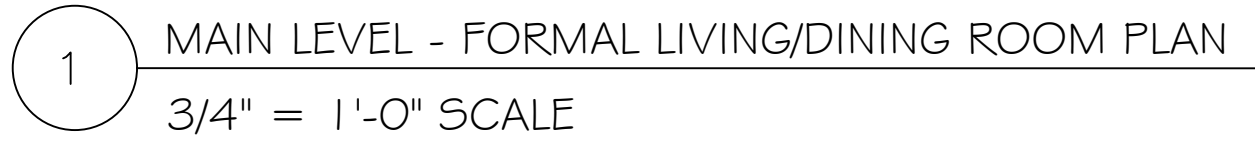


T: 415.275.2123 | W : CYNTHIALANANH.COM  
E : CYNTHIA@CYNTHIALANANH

1728 Whitham Ave,  
Los Altos, CA 94024, USA

MAIN LEVEL  
FORMAL LIVING/DINING ROOM

D1.01

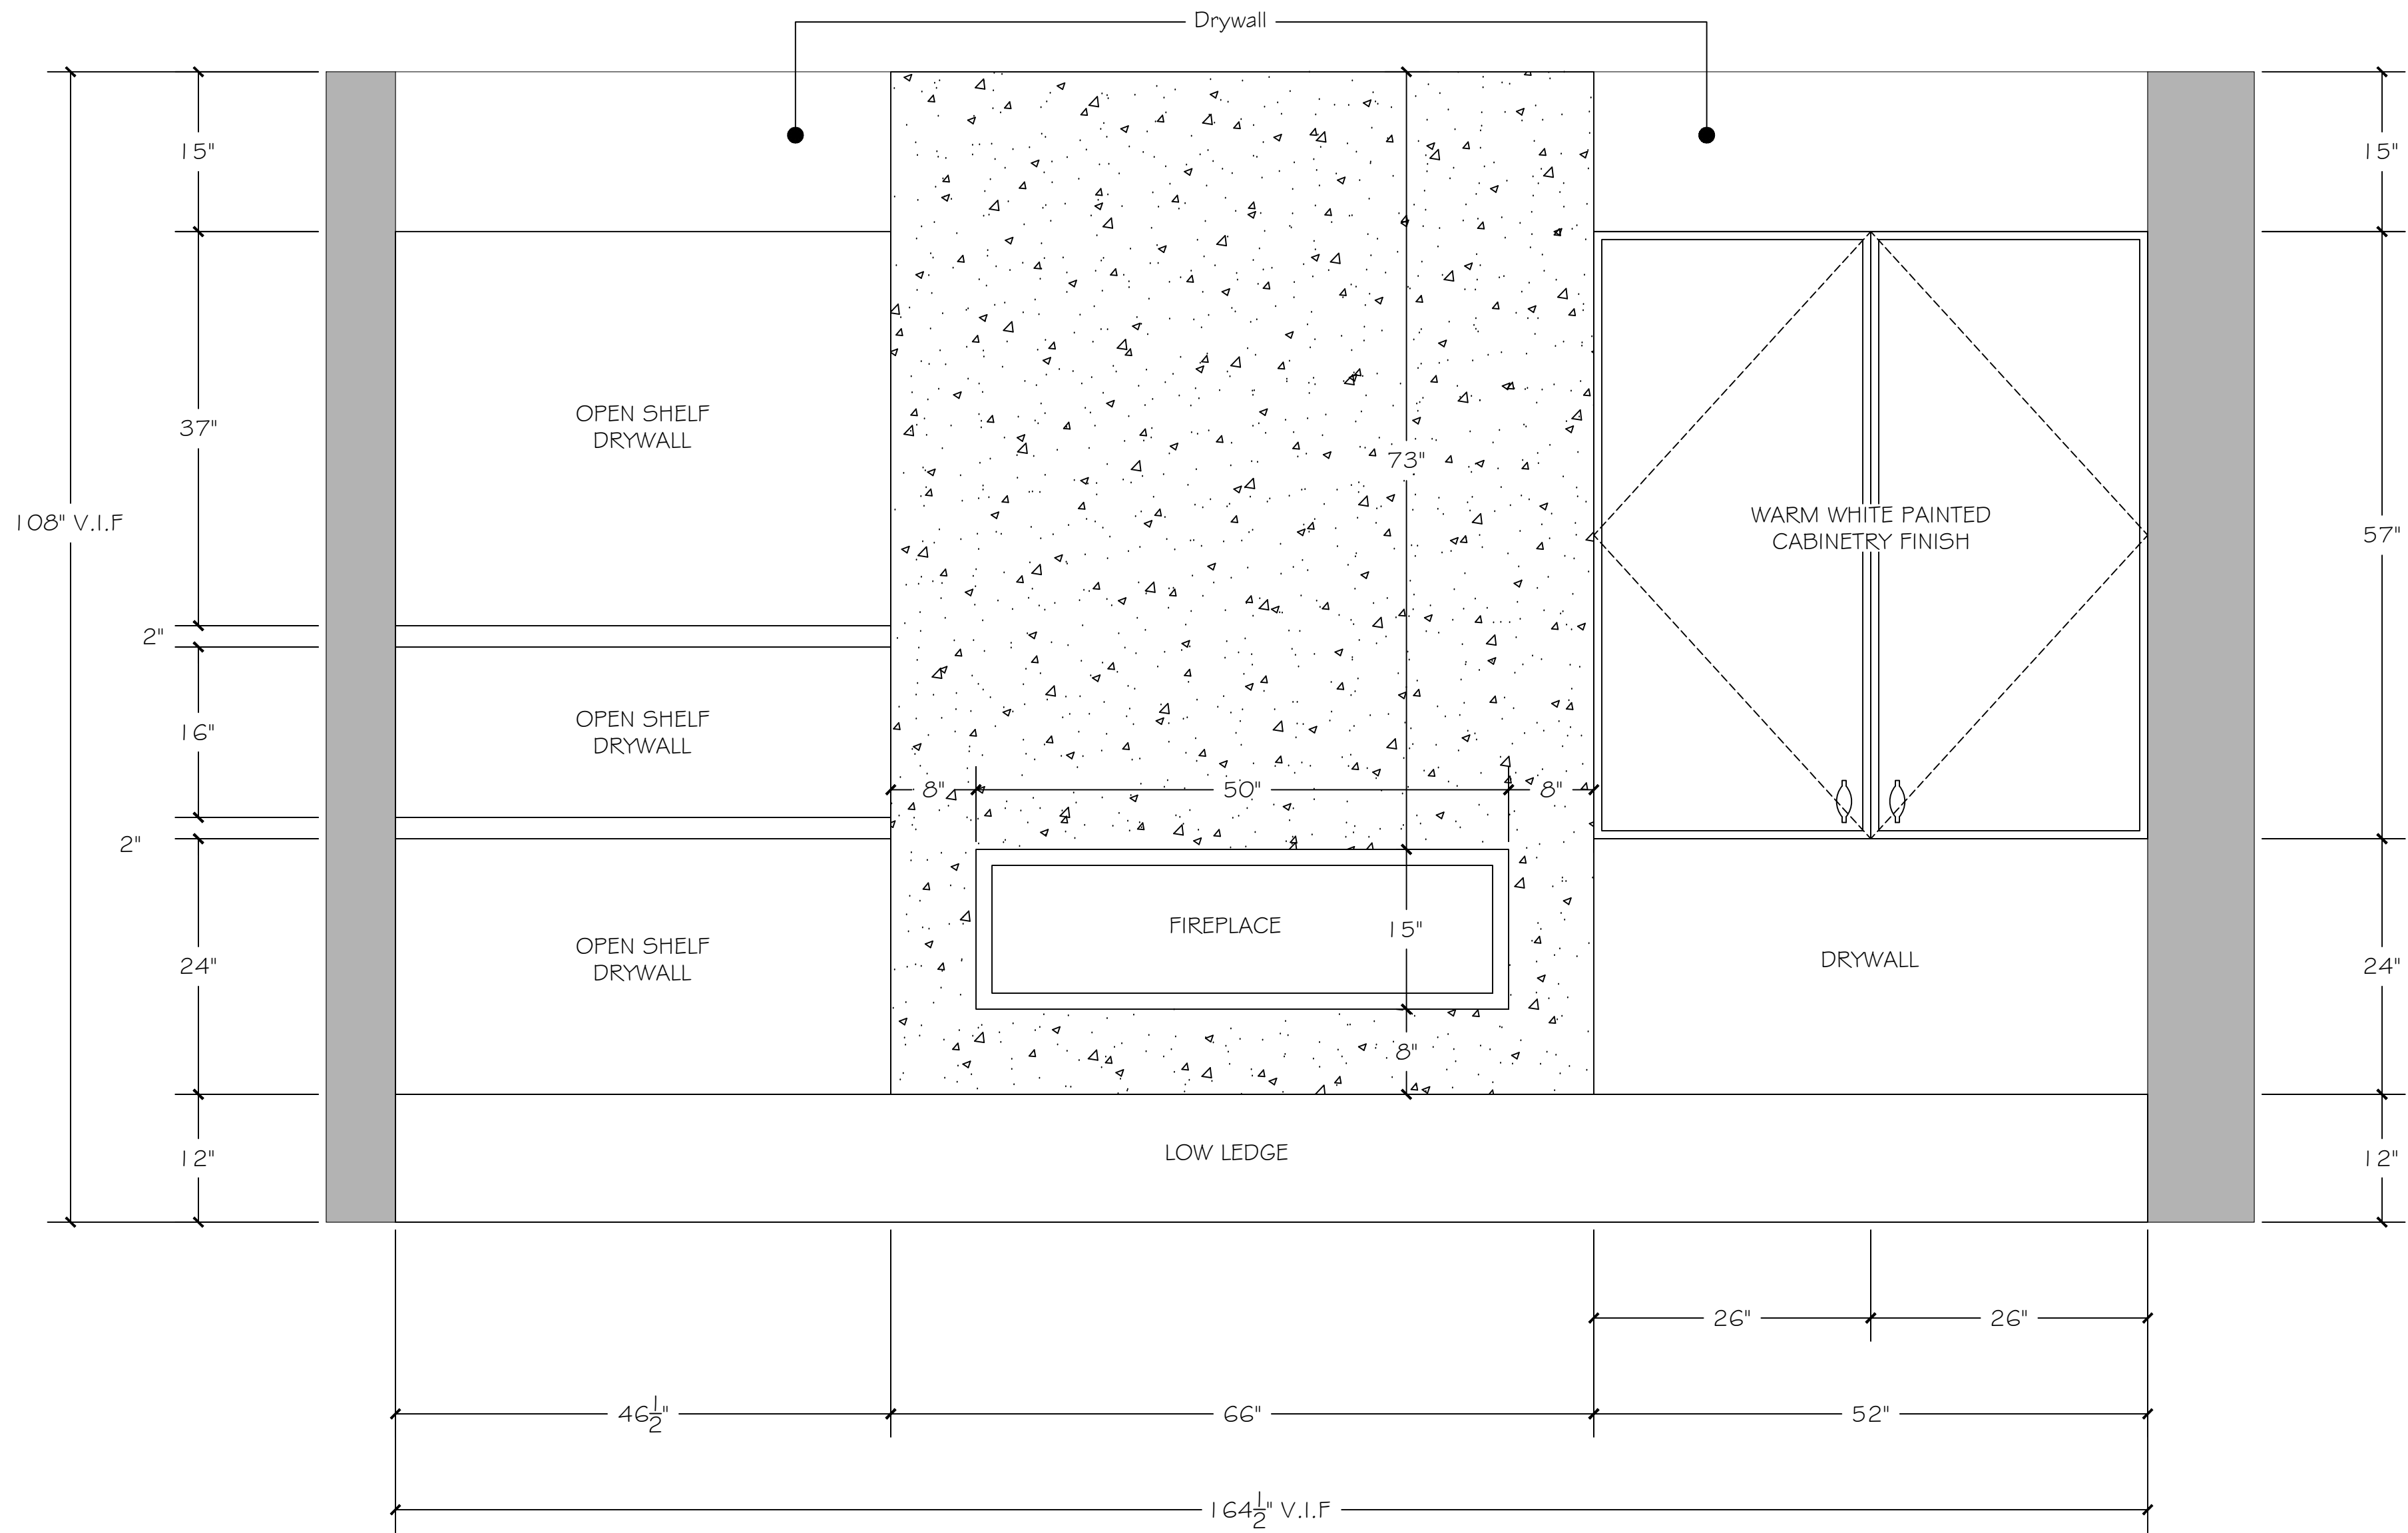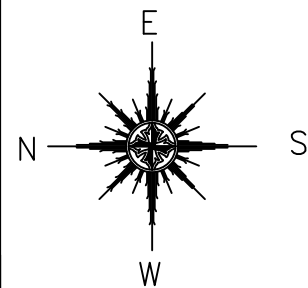

1 MAIN LEVEL - FORMAL LIVING/DINING ROOM ELEVATION  
1" = 1'-0" SCALE

ALL DIMENSIONS TO BE SITE VERIFIED BY CONTRACTOR THESE DRAWINGS ARE FOR DESIGN INTENT ONLY.

Revisions:

CYNTHIA LANANH

T: 415.275.2123 | W : CYNTHIALANANH.COM  
E : CYNTHIA@CYNTHIALANANH

PROJECT:

1728 Whitham Ave,  
Los Altos, CA 94024, USA


DRAWING NAME

MAIN LEVEL  
FORMAL LIVING/DINING ROOM  
ELEVATION



SCALE:	DATE:
REFER TO DWG	19.8.25

DRAWING No.


ID1.02

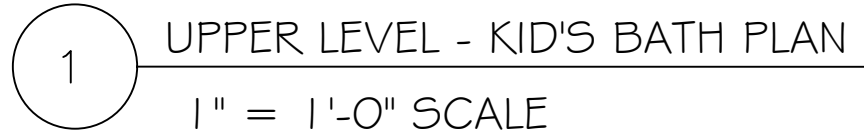

D2.01

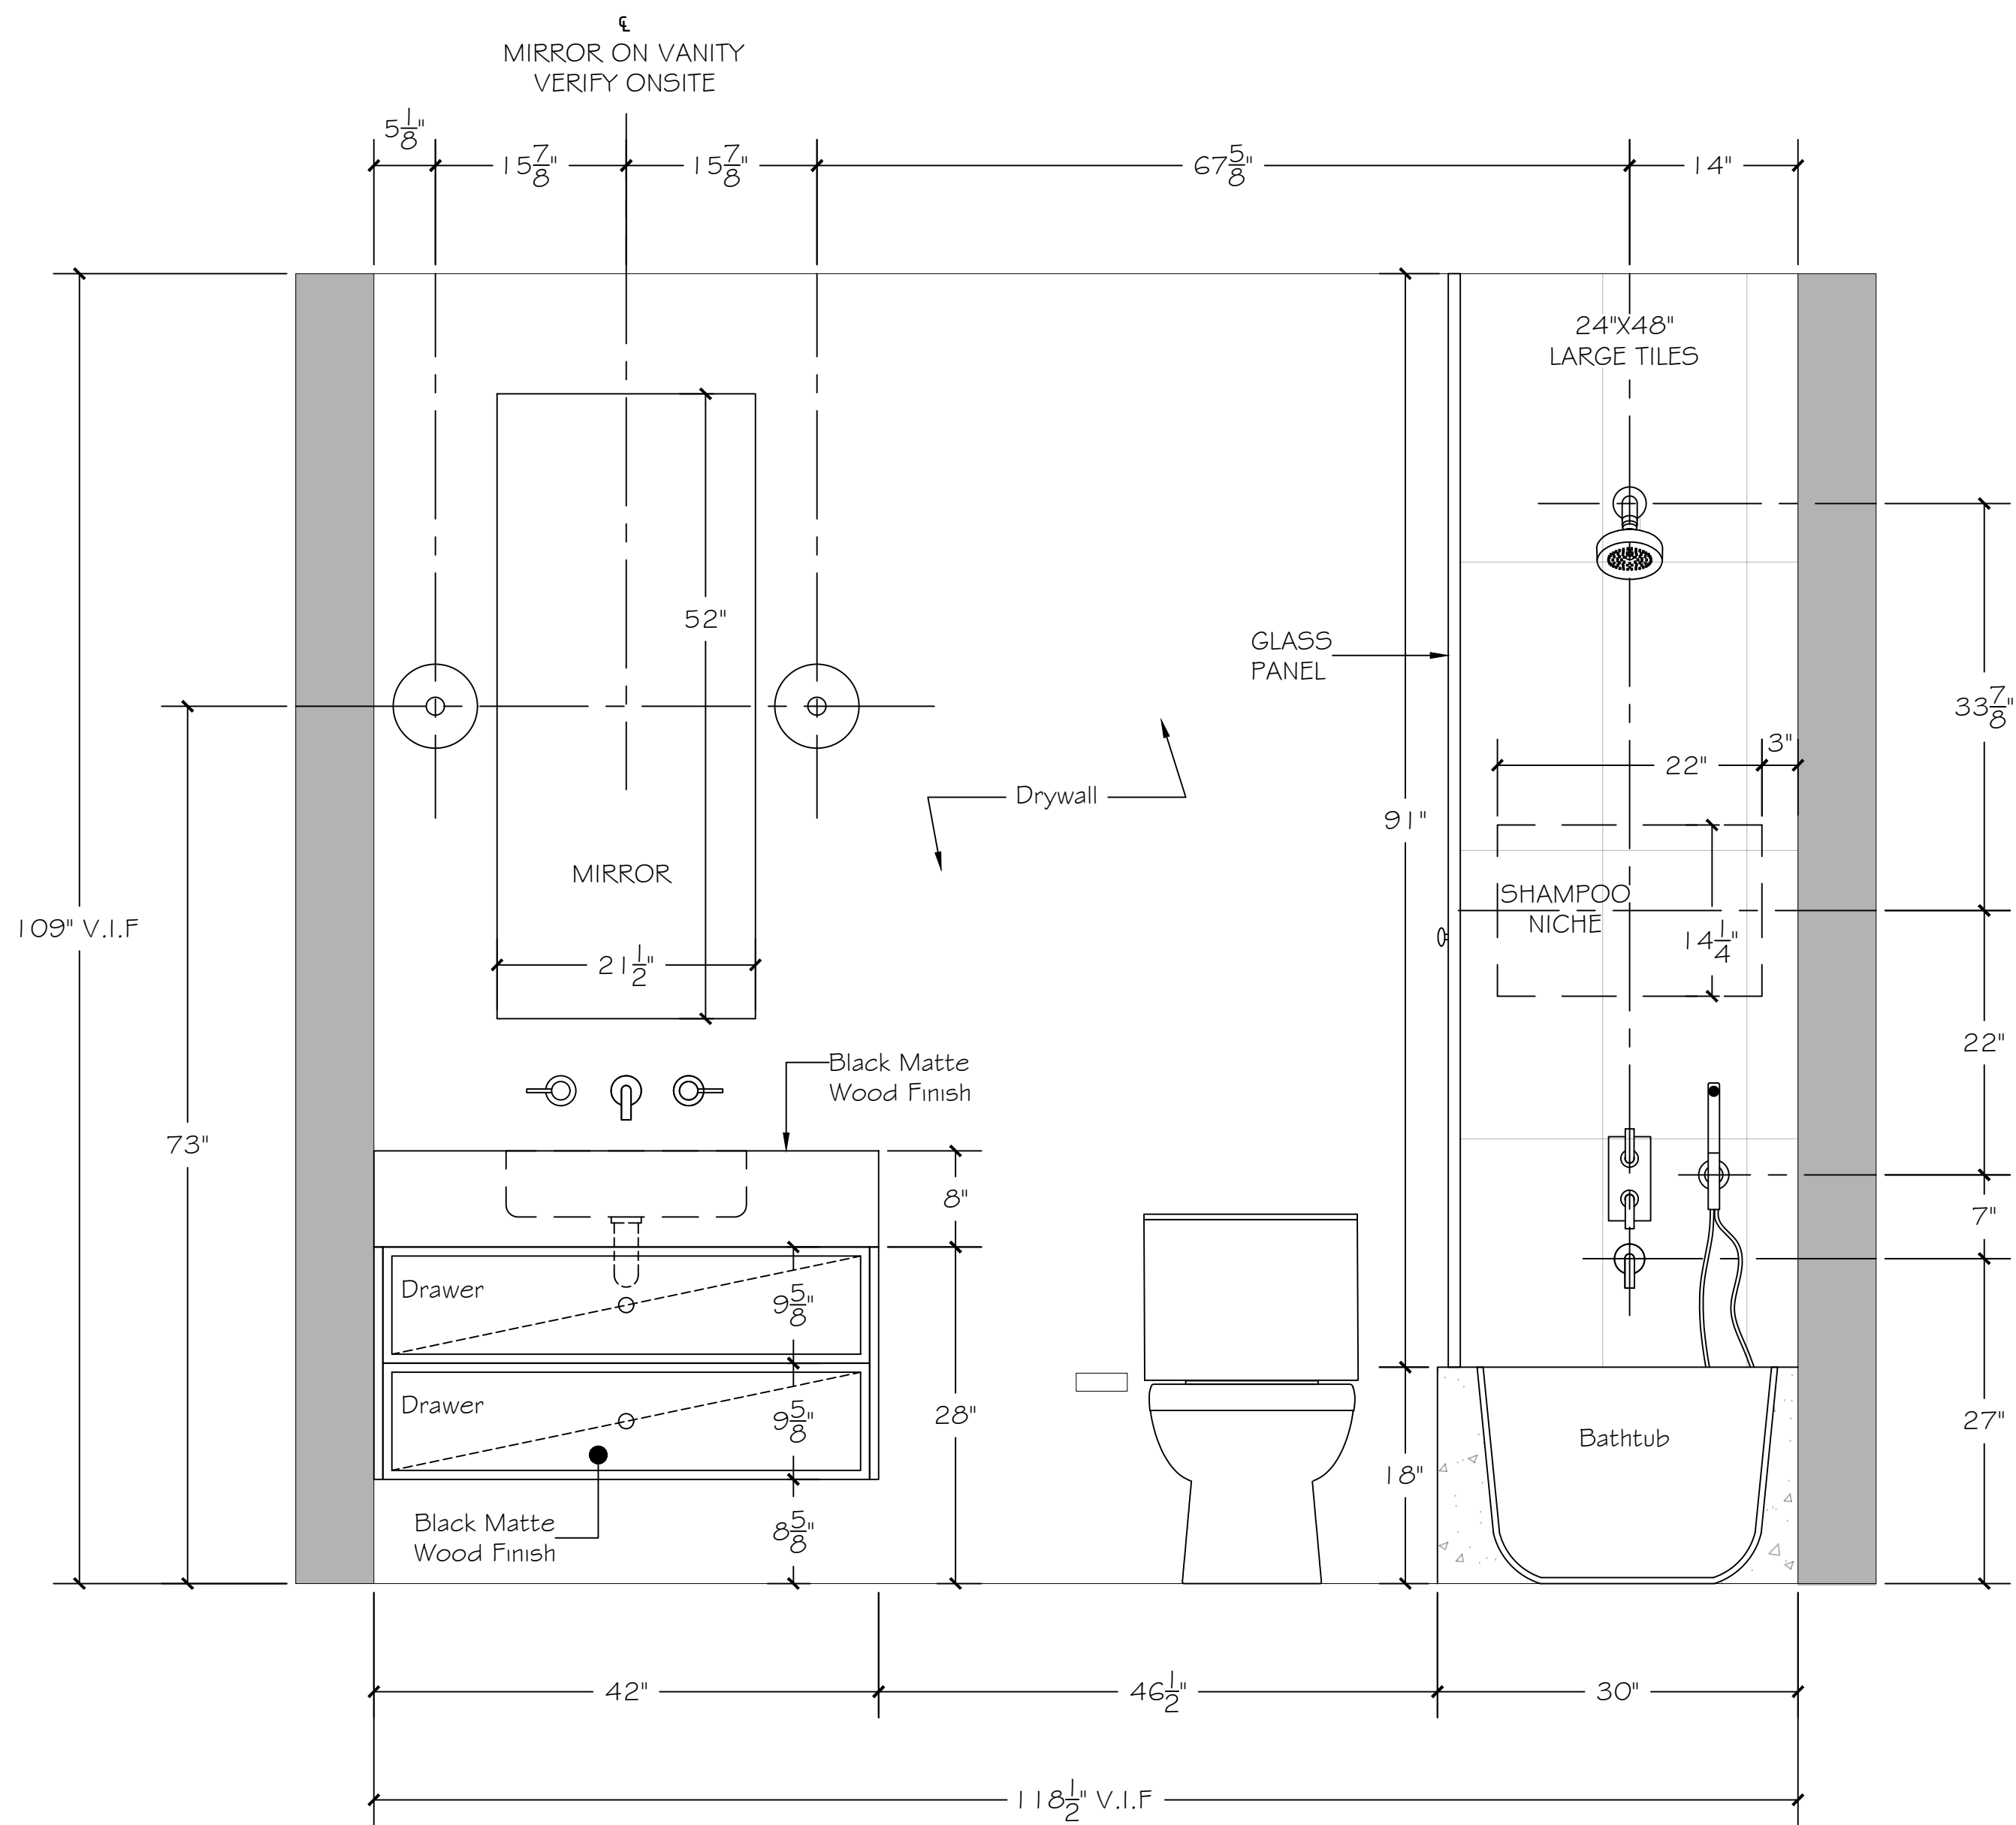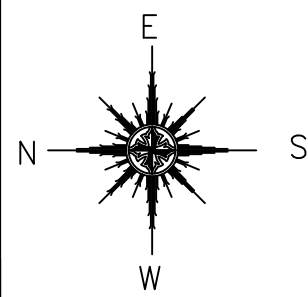

1 UPPER LEVEL - KID'S BATH ELEVATION  
1" = 1'-0" SCALE

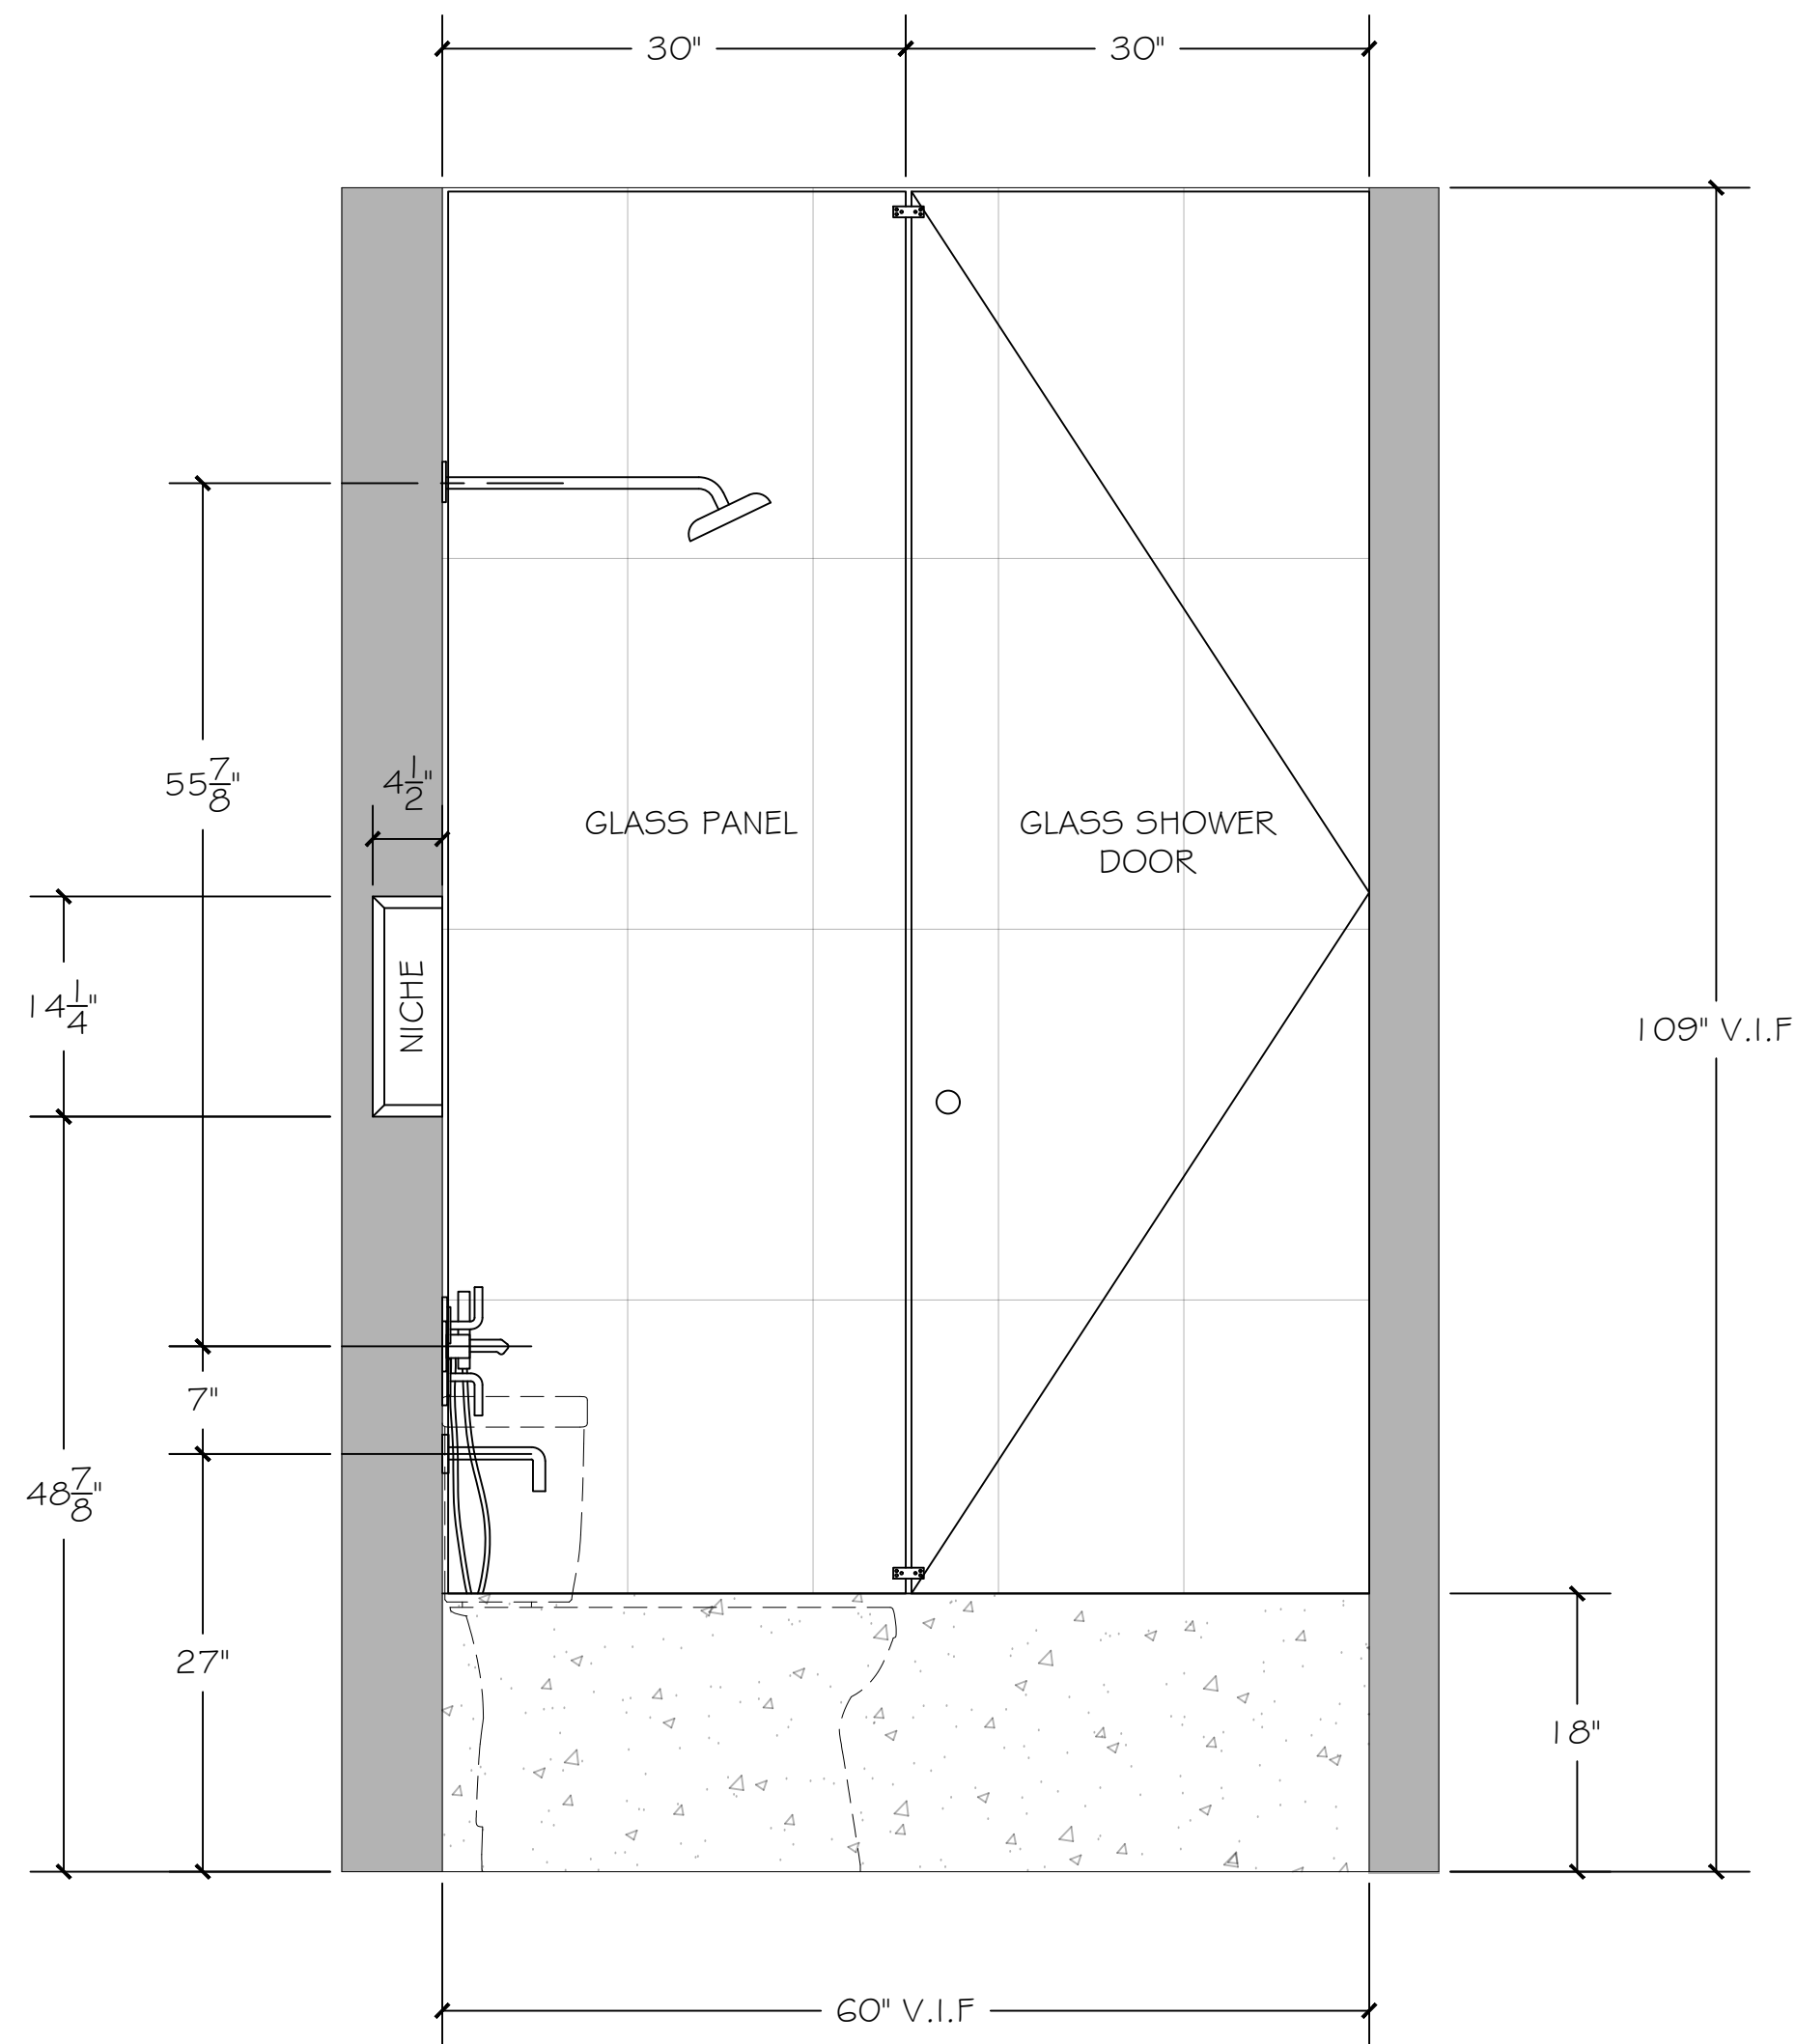

2 UPPER LEVEL - KID'S BATH ELEVATION  
1" = 1'-0" SCALE

ALL DIMENSIONS TO BE SITE VERIFIED BY CONTRACTOR THESE DRAWINGS ARE FOR DESIGN INTENT ONLY.

Revisions:

CYNTHIA LANANH

T: 415.275.2123 | W : CYNTHIALANANH.COM  
E : CYNTHIA@CYNTHIALANANH

PROJECT:

1728 Whitham Ave,  
Los Altos, CA 94024, USA


DRAWING NAME

UPPER LEVEL  
KID'S BATH ELEVATION


SCALE:	DATE:
REFER TO DWG	19.8.25

DRAWING No.

ID2.02

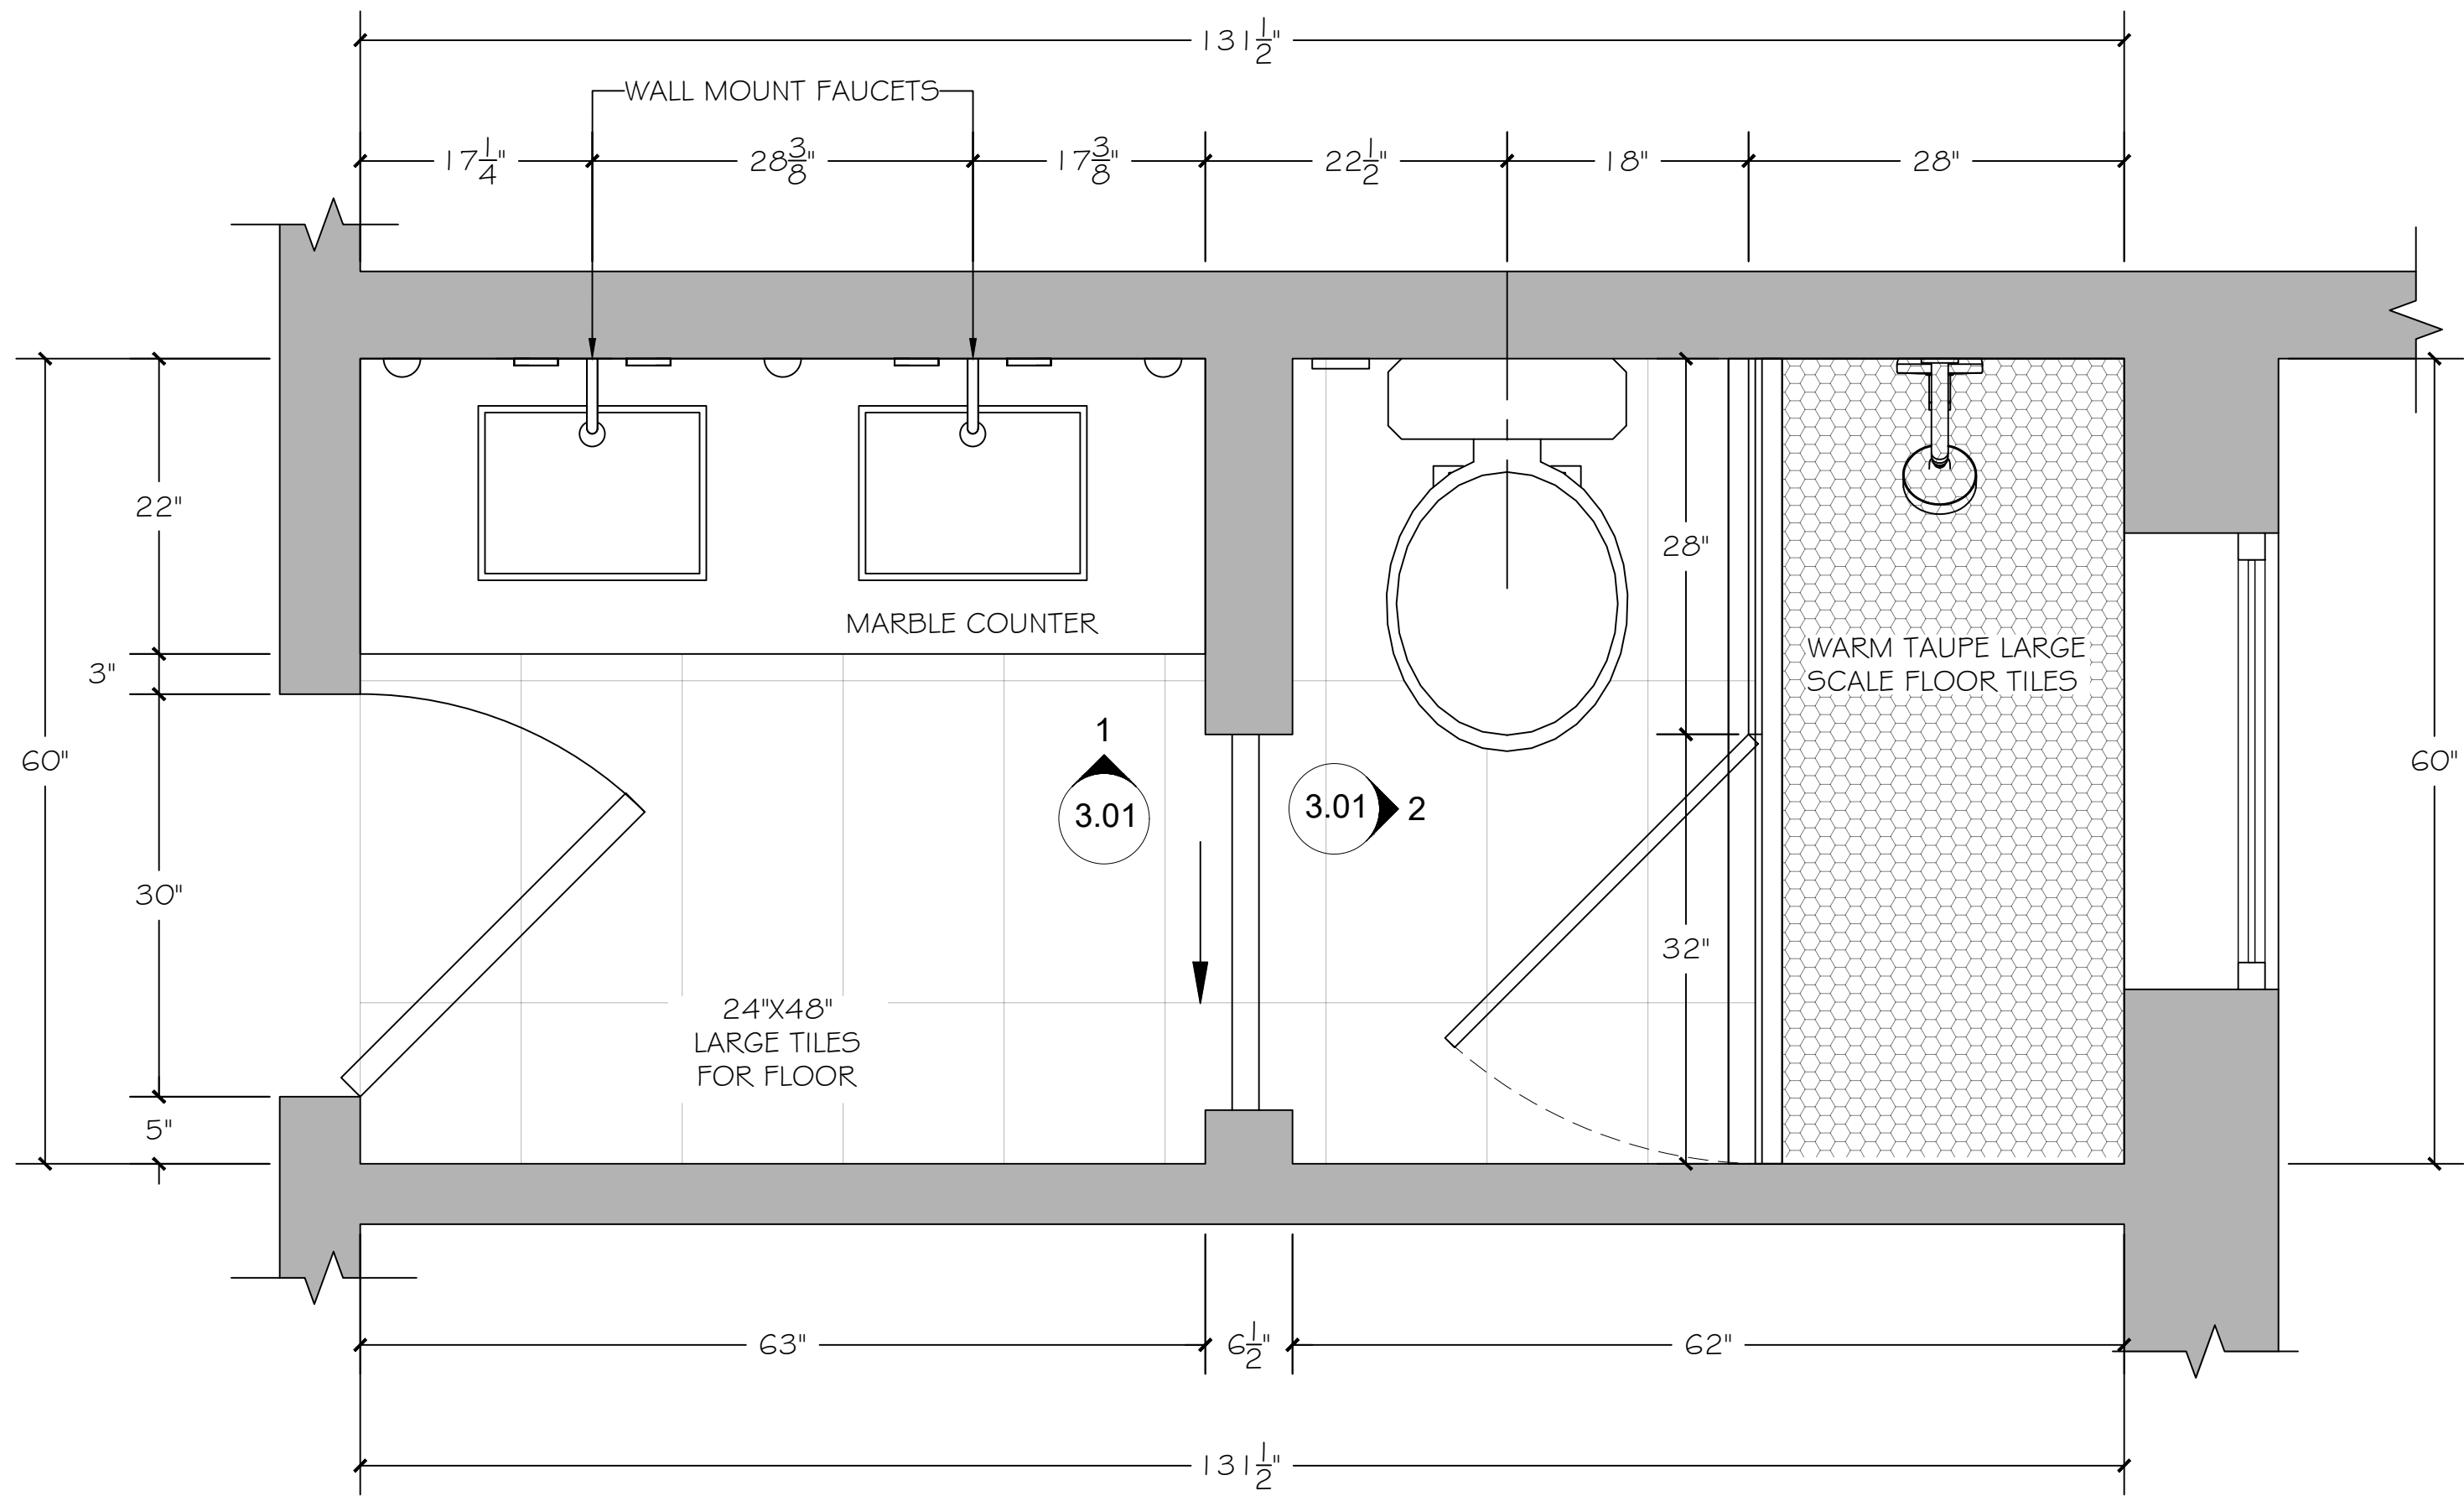

1 UPPER LEVEL - GUEST BATH PLAN  
1" = 1'-0" SCALE

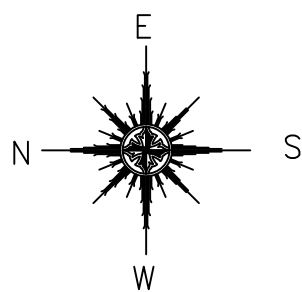

ALL DIMENSIONS TO BE SITE VERIFIED BY CONTRACTOR THESE DRAWINGS ARE FOR DESIGN INTENT ONLY.

Revisions:

CYNTHIA LANANH

T: 415.275.2123 | W : CYNTHIALANANH.COM  
E : CYNTHIA@CYNTHIALANANH

PROJECT:

1728 Whitham Ave,  
Los Altos, CA 94024, USA

DRAWING NAME



UPPER LEVEL  
GUEST BATH PLAN

SCALE:	DATE:
REFER TO DWG	19.8.25


DRAWING No.

ID3.01



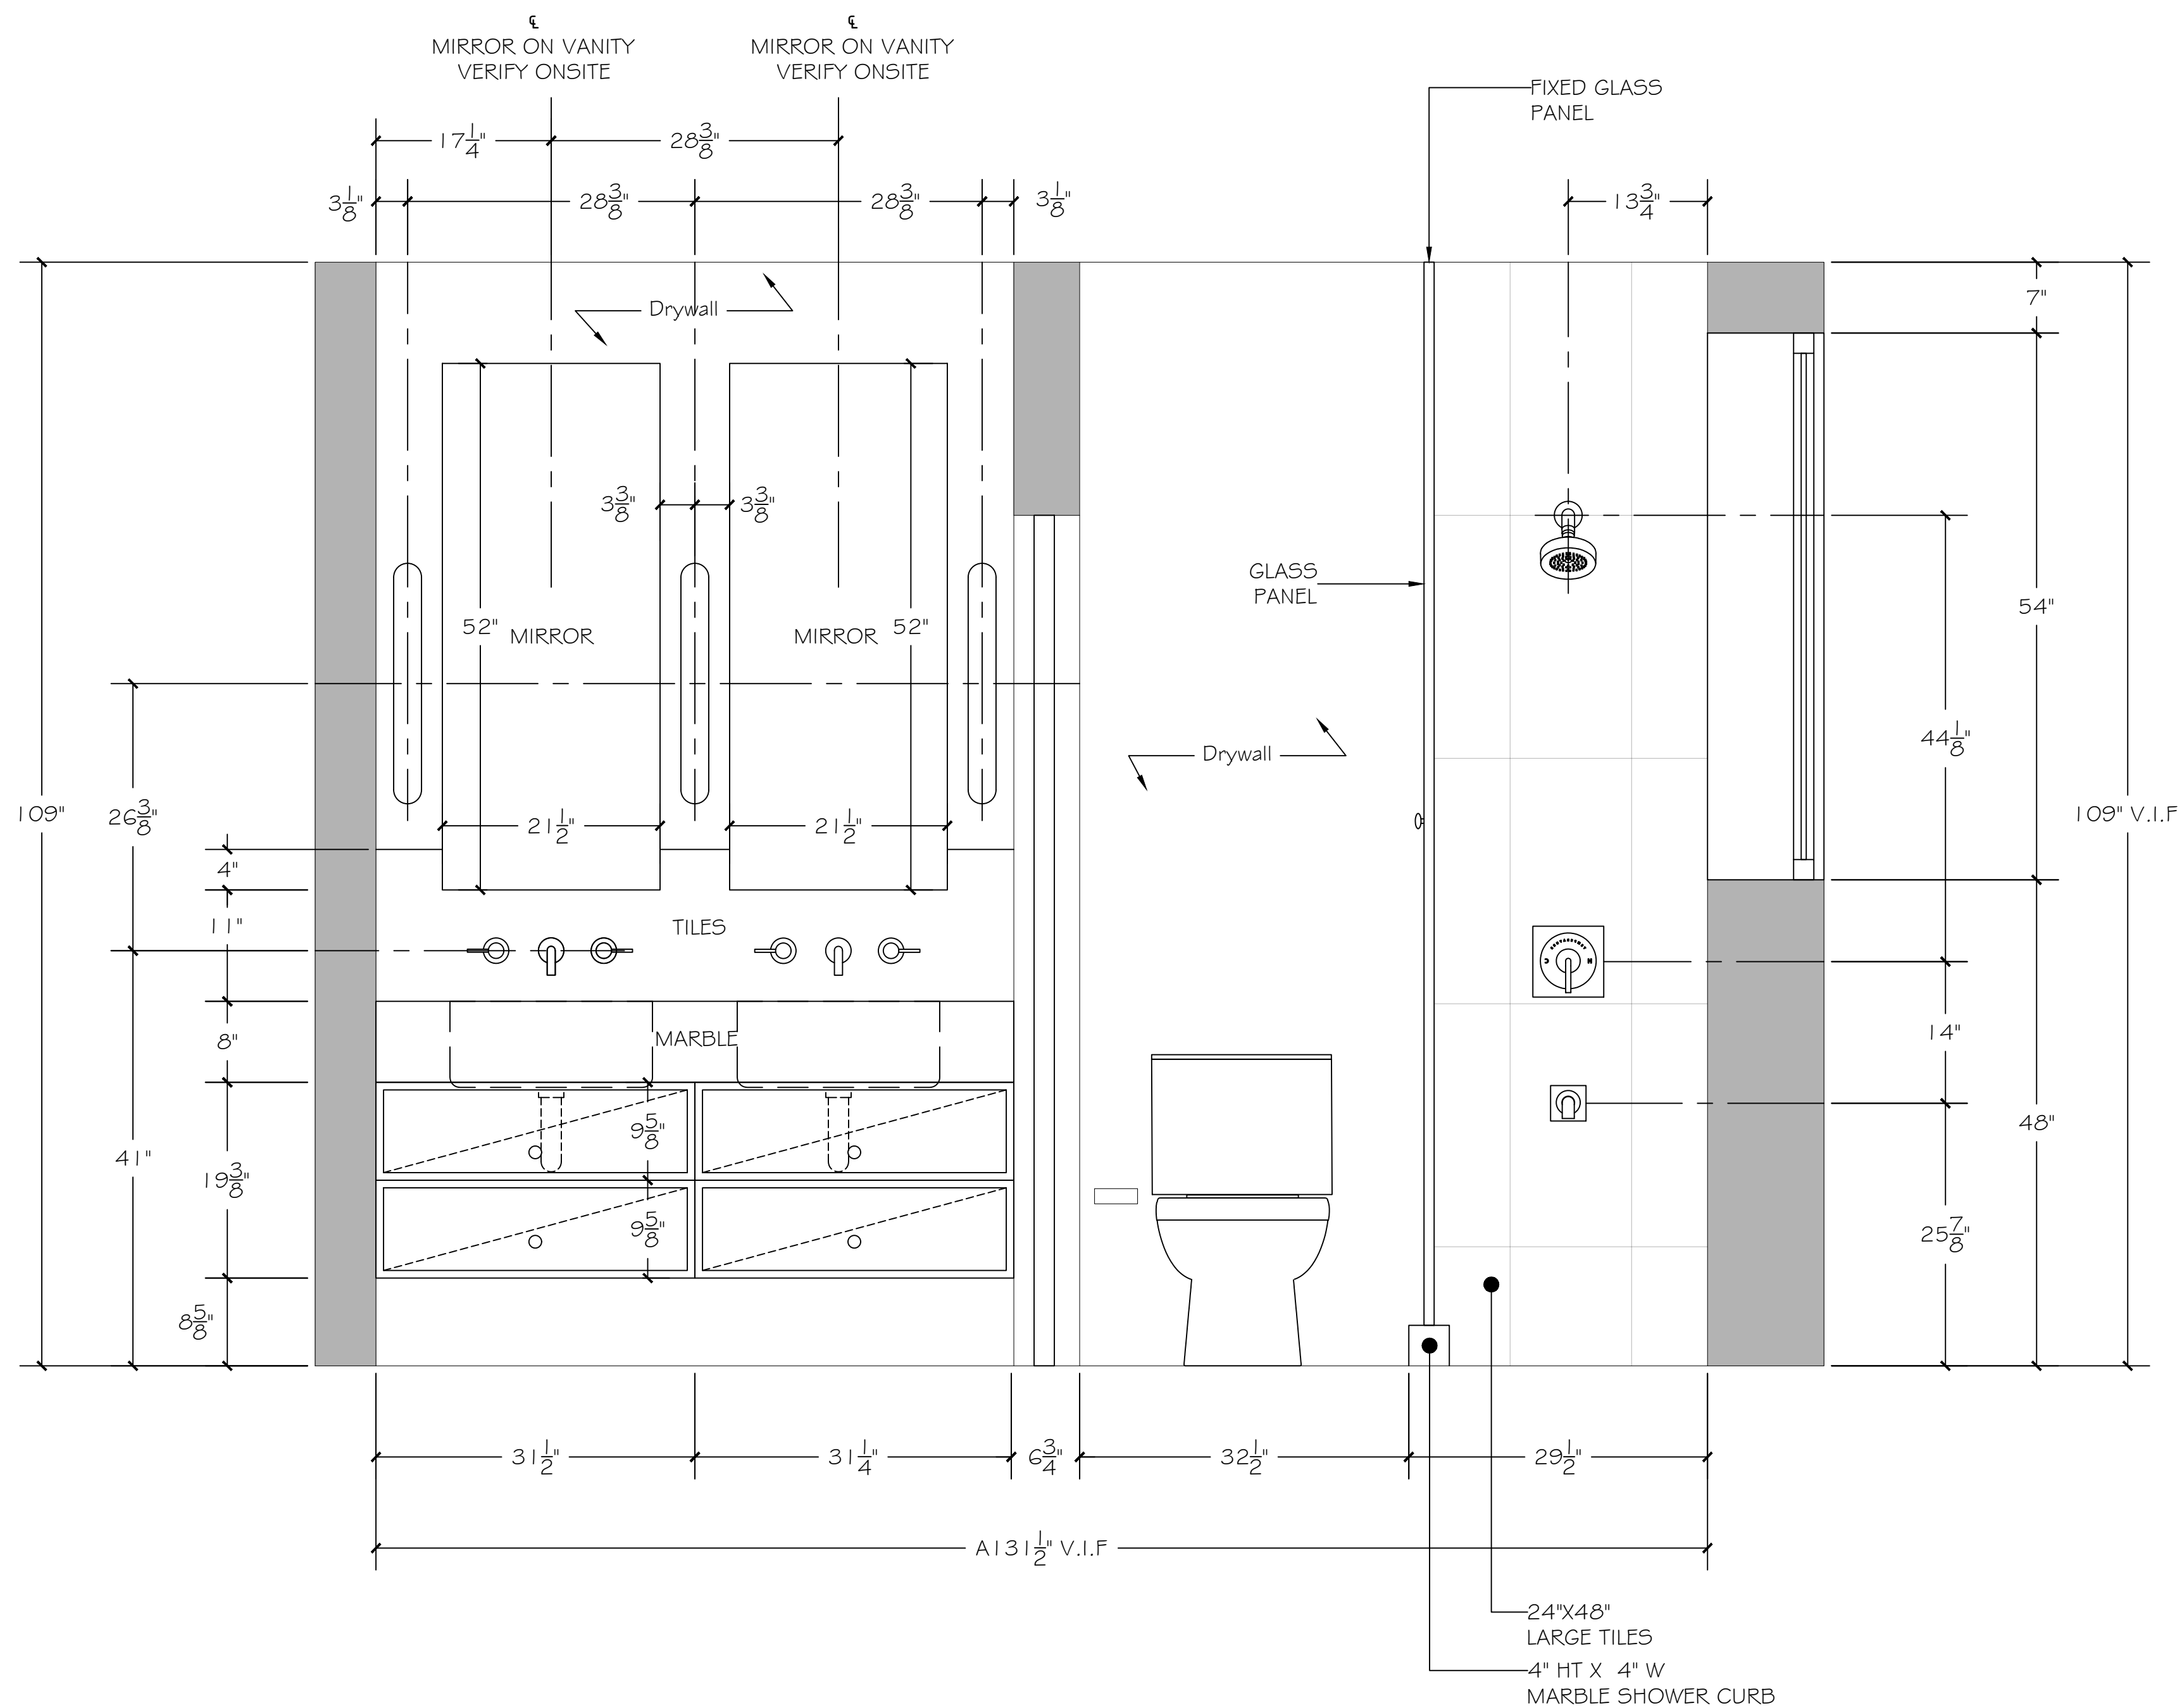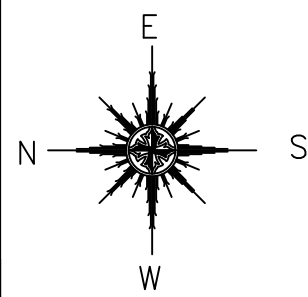

1 UPPER LEVEL - GUEST BATH ELEVATION  
1" = 1'-0" SCALE

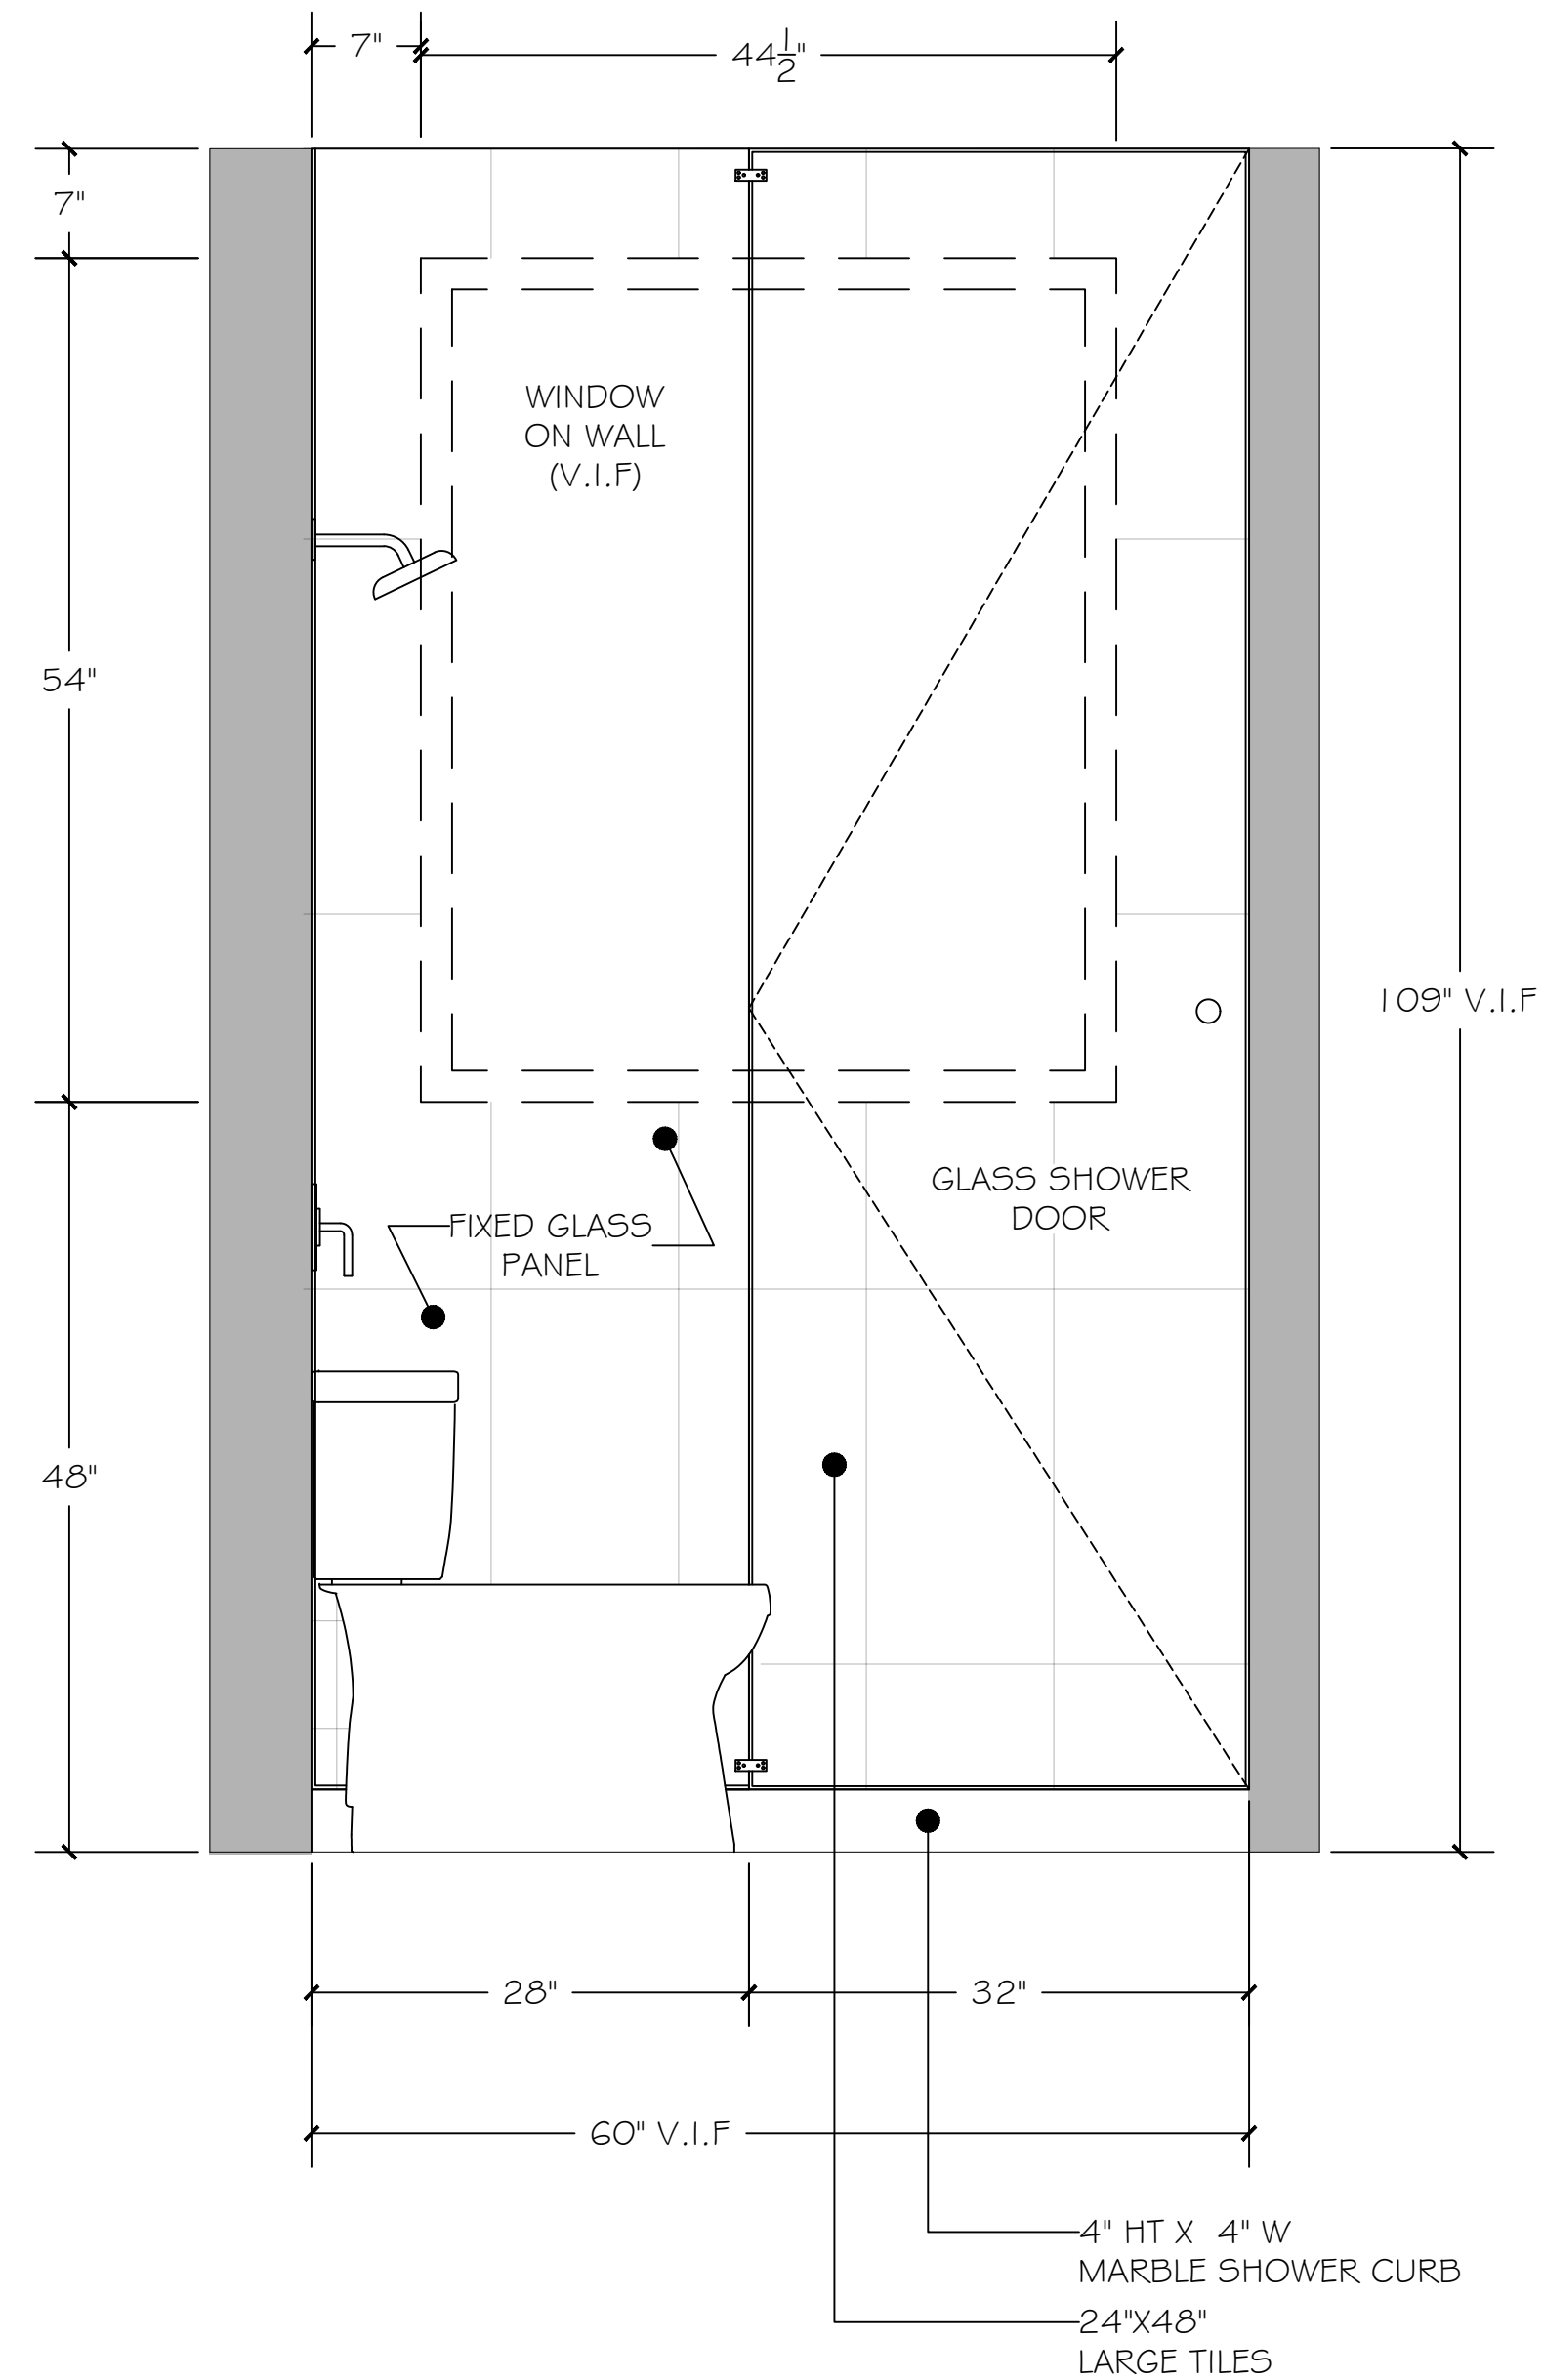

2 UPPER LEVEL - GUEST BATH ELEVATION  
1" = 1'-0" SCALE

Revisions:

CYNTHIA LANANH

T: 415.275.2123 | W: CYNTHIALANANH.COM  
E: CYNTHIA@CYNTHIALANANH

PROJECT:

1728 Whitham Ave,  
Los Altos, CA 94024, USA


DRAWING NAME

UPPER LEVEL  
GUEST BATH ELEVATION


SCALE:	DATE:
REFER TO DWG	19.8.25

DRAWING No.

ID3.02

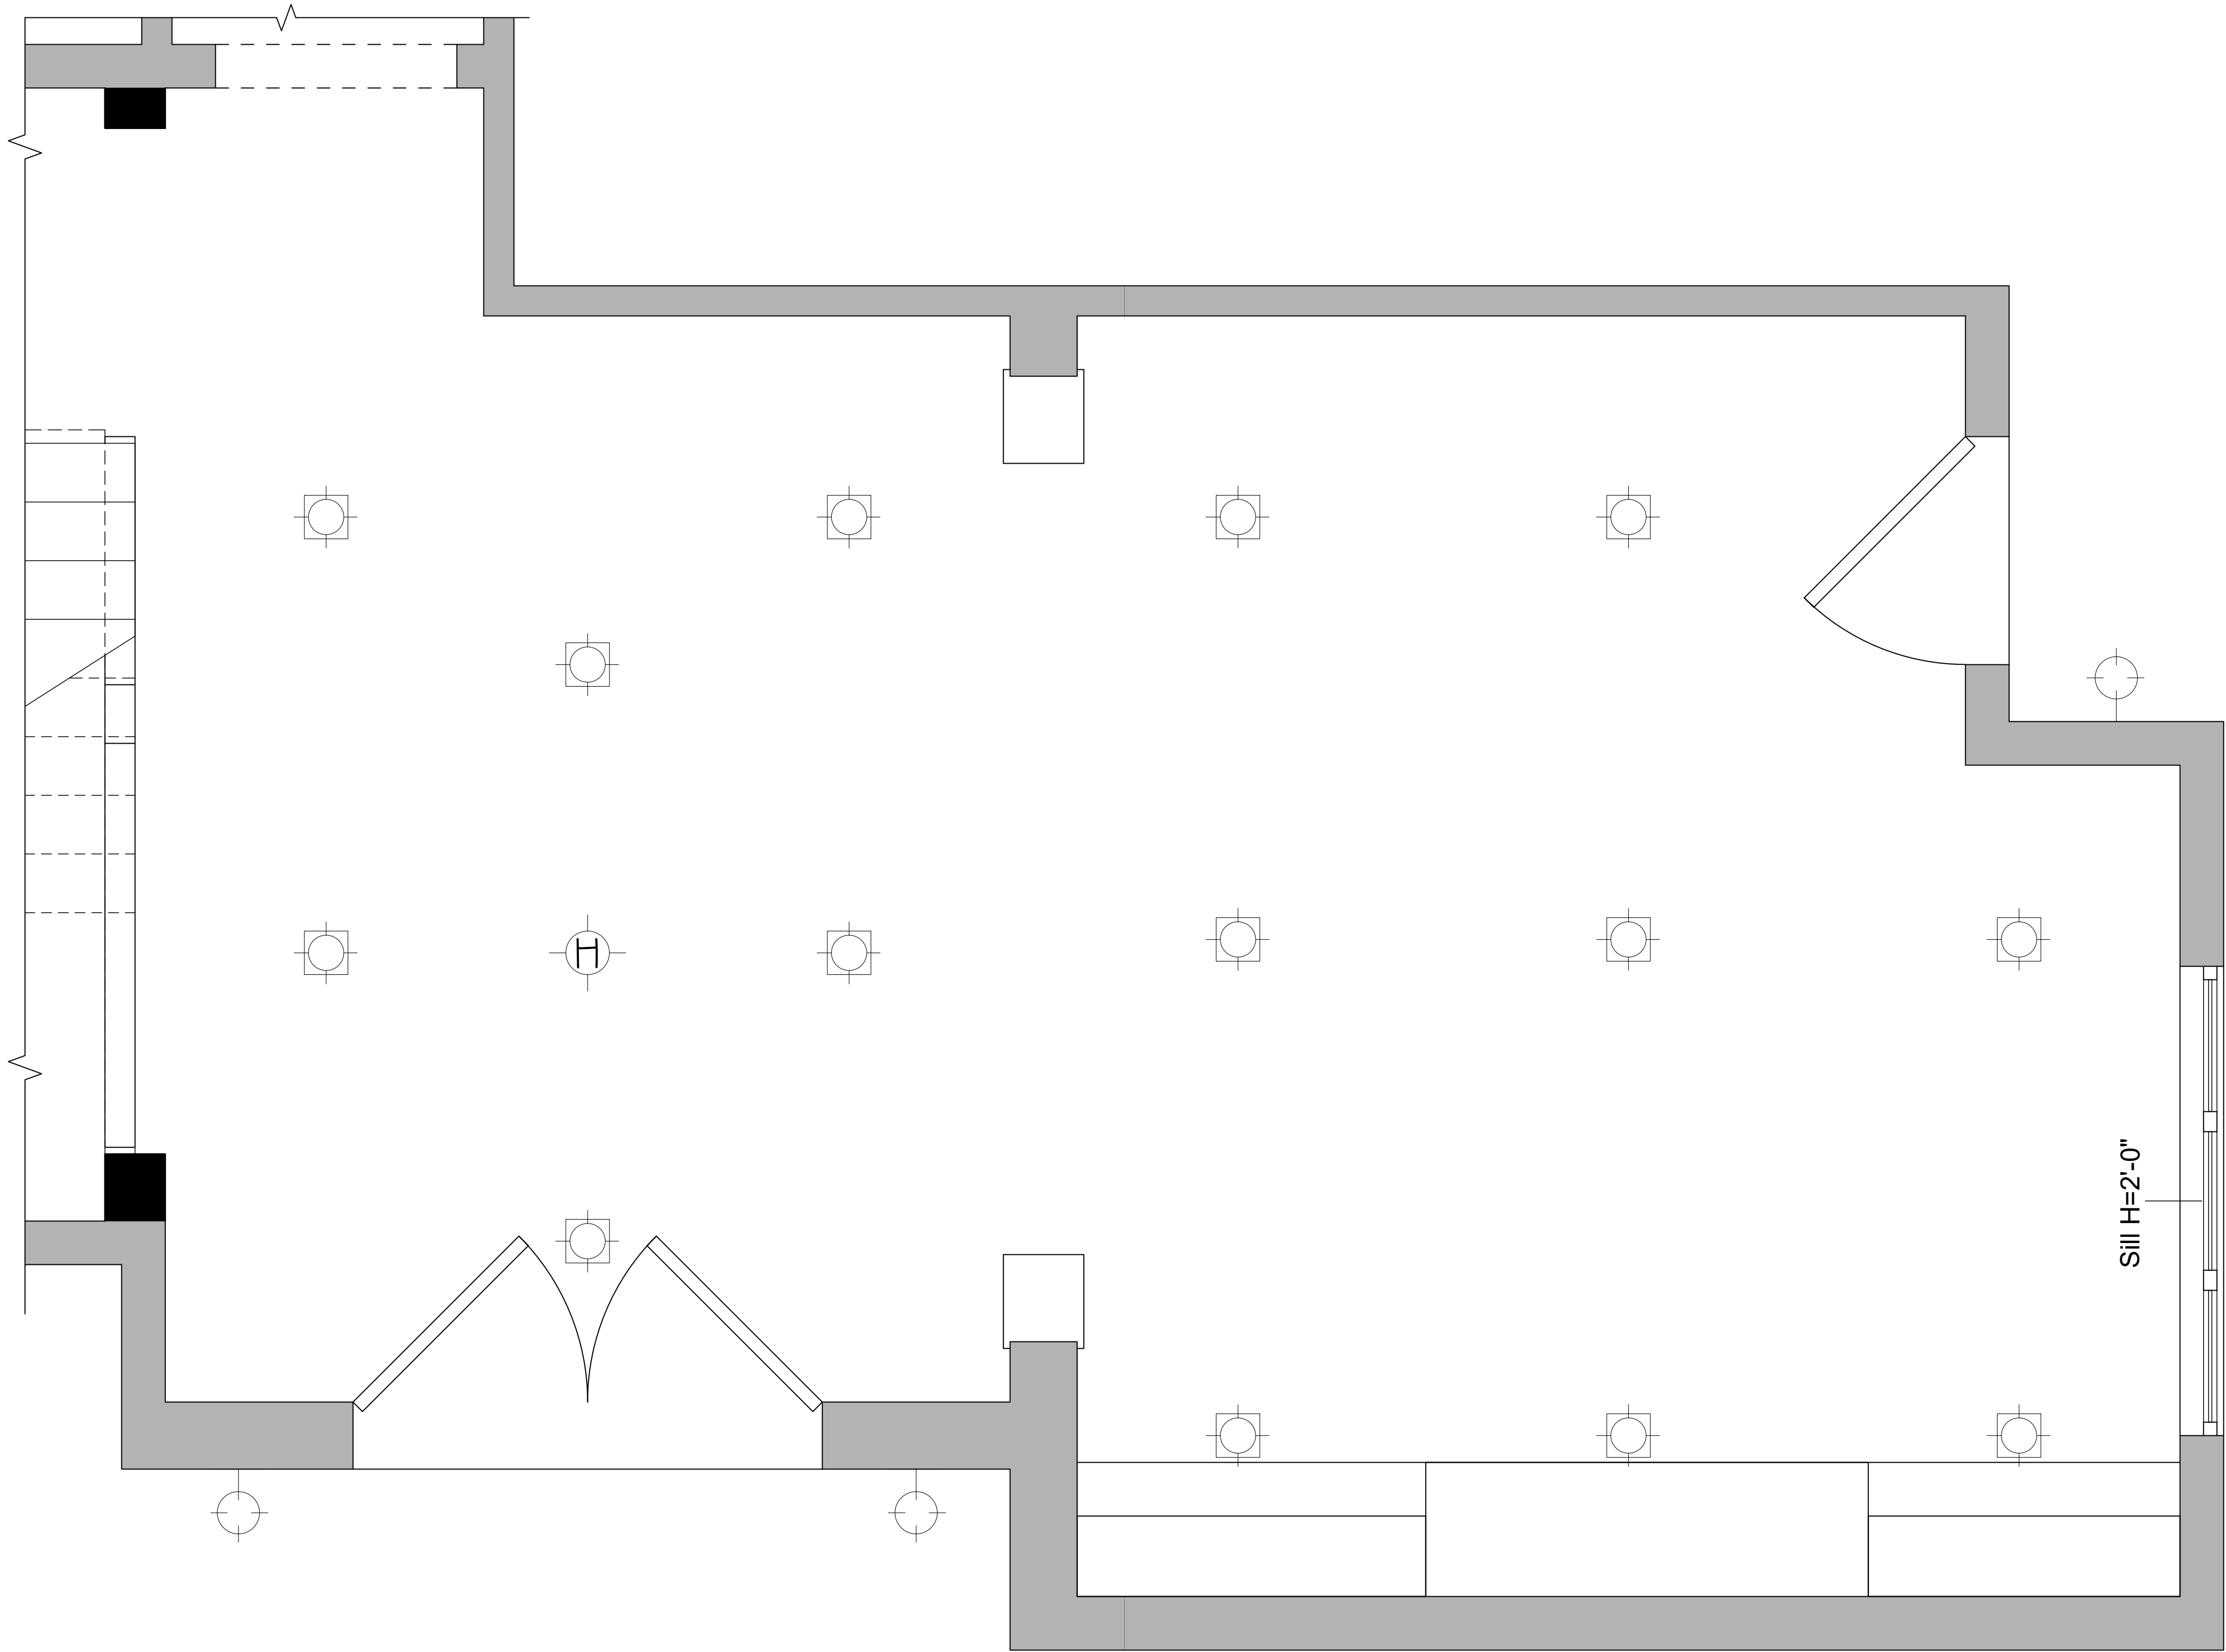

1 MAIN LEVEL - FORMAL LIVING/DINING ROOM LIGHTING PLAN  
3/4" = 1'-0" SCALE

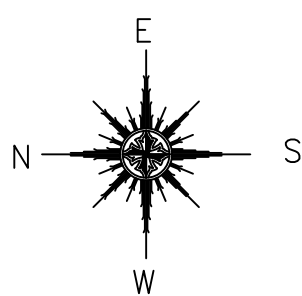

ALL DIMENSIONS TO BE SITE VERIFIED BY CONTRACTOR THESE DRAWINGS ARE FOR DESIGN INTENT ONLY.

#### Revisions:

#### ELECTICAL LEGENDS:

- HANGING INCANDESCENT LIGHT FIXTURE
- OUTLET
- FLUO. FLOURESCENT LIGHT FIXTURE
- RECESSED LIGHT FIXTURE
- LED LIGHT FIXTURE
- PENDENT LIGHT FIXTURE

CYNTHIA LANANH

T: 415.275.2123 | W : CYNTHIALANANH.COM  
E : CYNTHIA@CYNTHIALANANH

PROJECT:

1728 Whitham Ave,  
Los Altos, CA 94024, USA

DRAWING NAME

MAIN LEVEL  
FORMAL LIVING/DINING ROOM  
LIGHTING PLAN

SCALE:	DATE:
REFER TO DWG	19.8.25

DRAWING No.

ID4.01



1 UPPER LEVEL - KID'S BATH LIGHTING PLAN  
1" = 1'-0" SCALE

Revisions:

ELECTICAL LEGENDS:

HANGING INCANDESCENT  
LIGHT FIXTURE

OUTLET

FLUO.  
FLOURESCENT LIGHT  
FIXTURE

RECESSED LIGHT  
FIXTURE

LED LIGHT FIXTURE

PENDENT LIGHT FIXTURE

CYNTHIA LANANH

T: 415.275.2123 | W : CYNTHIALANANH.COM  
E : CYNTHIA@CYNTHIALANANH

PROJECT:

1728 Whitham Ave,  
Los Altos, CA 94024, USA

DRAWING NAME


UPPER LEVEL  
KID'S BATH LIGHTING PLAN

SCALE:  
REFER TO DWG

DATE:  
19.8.25

DRAWING No.


ID5.01

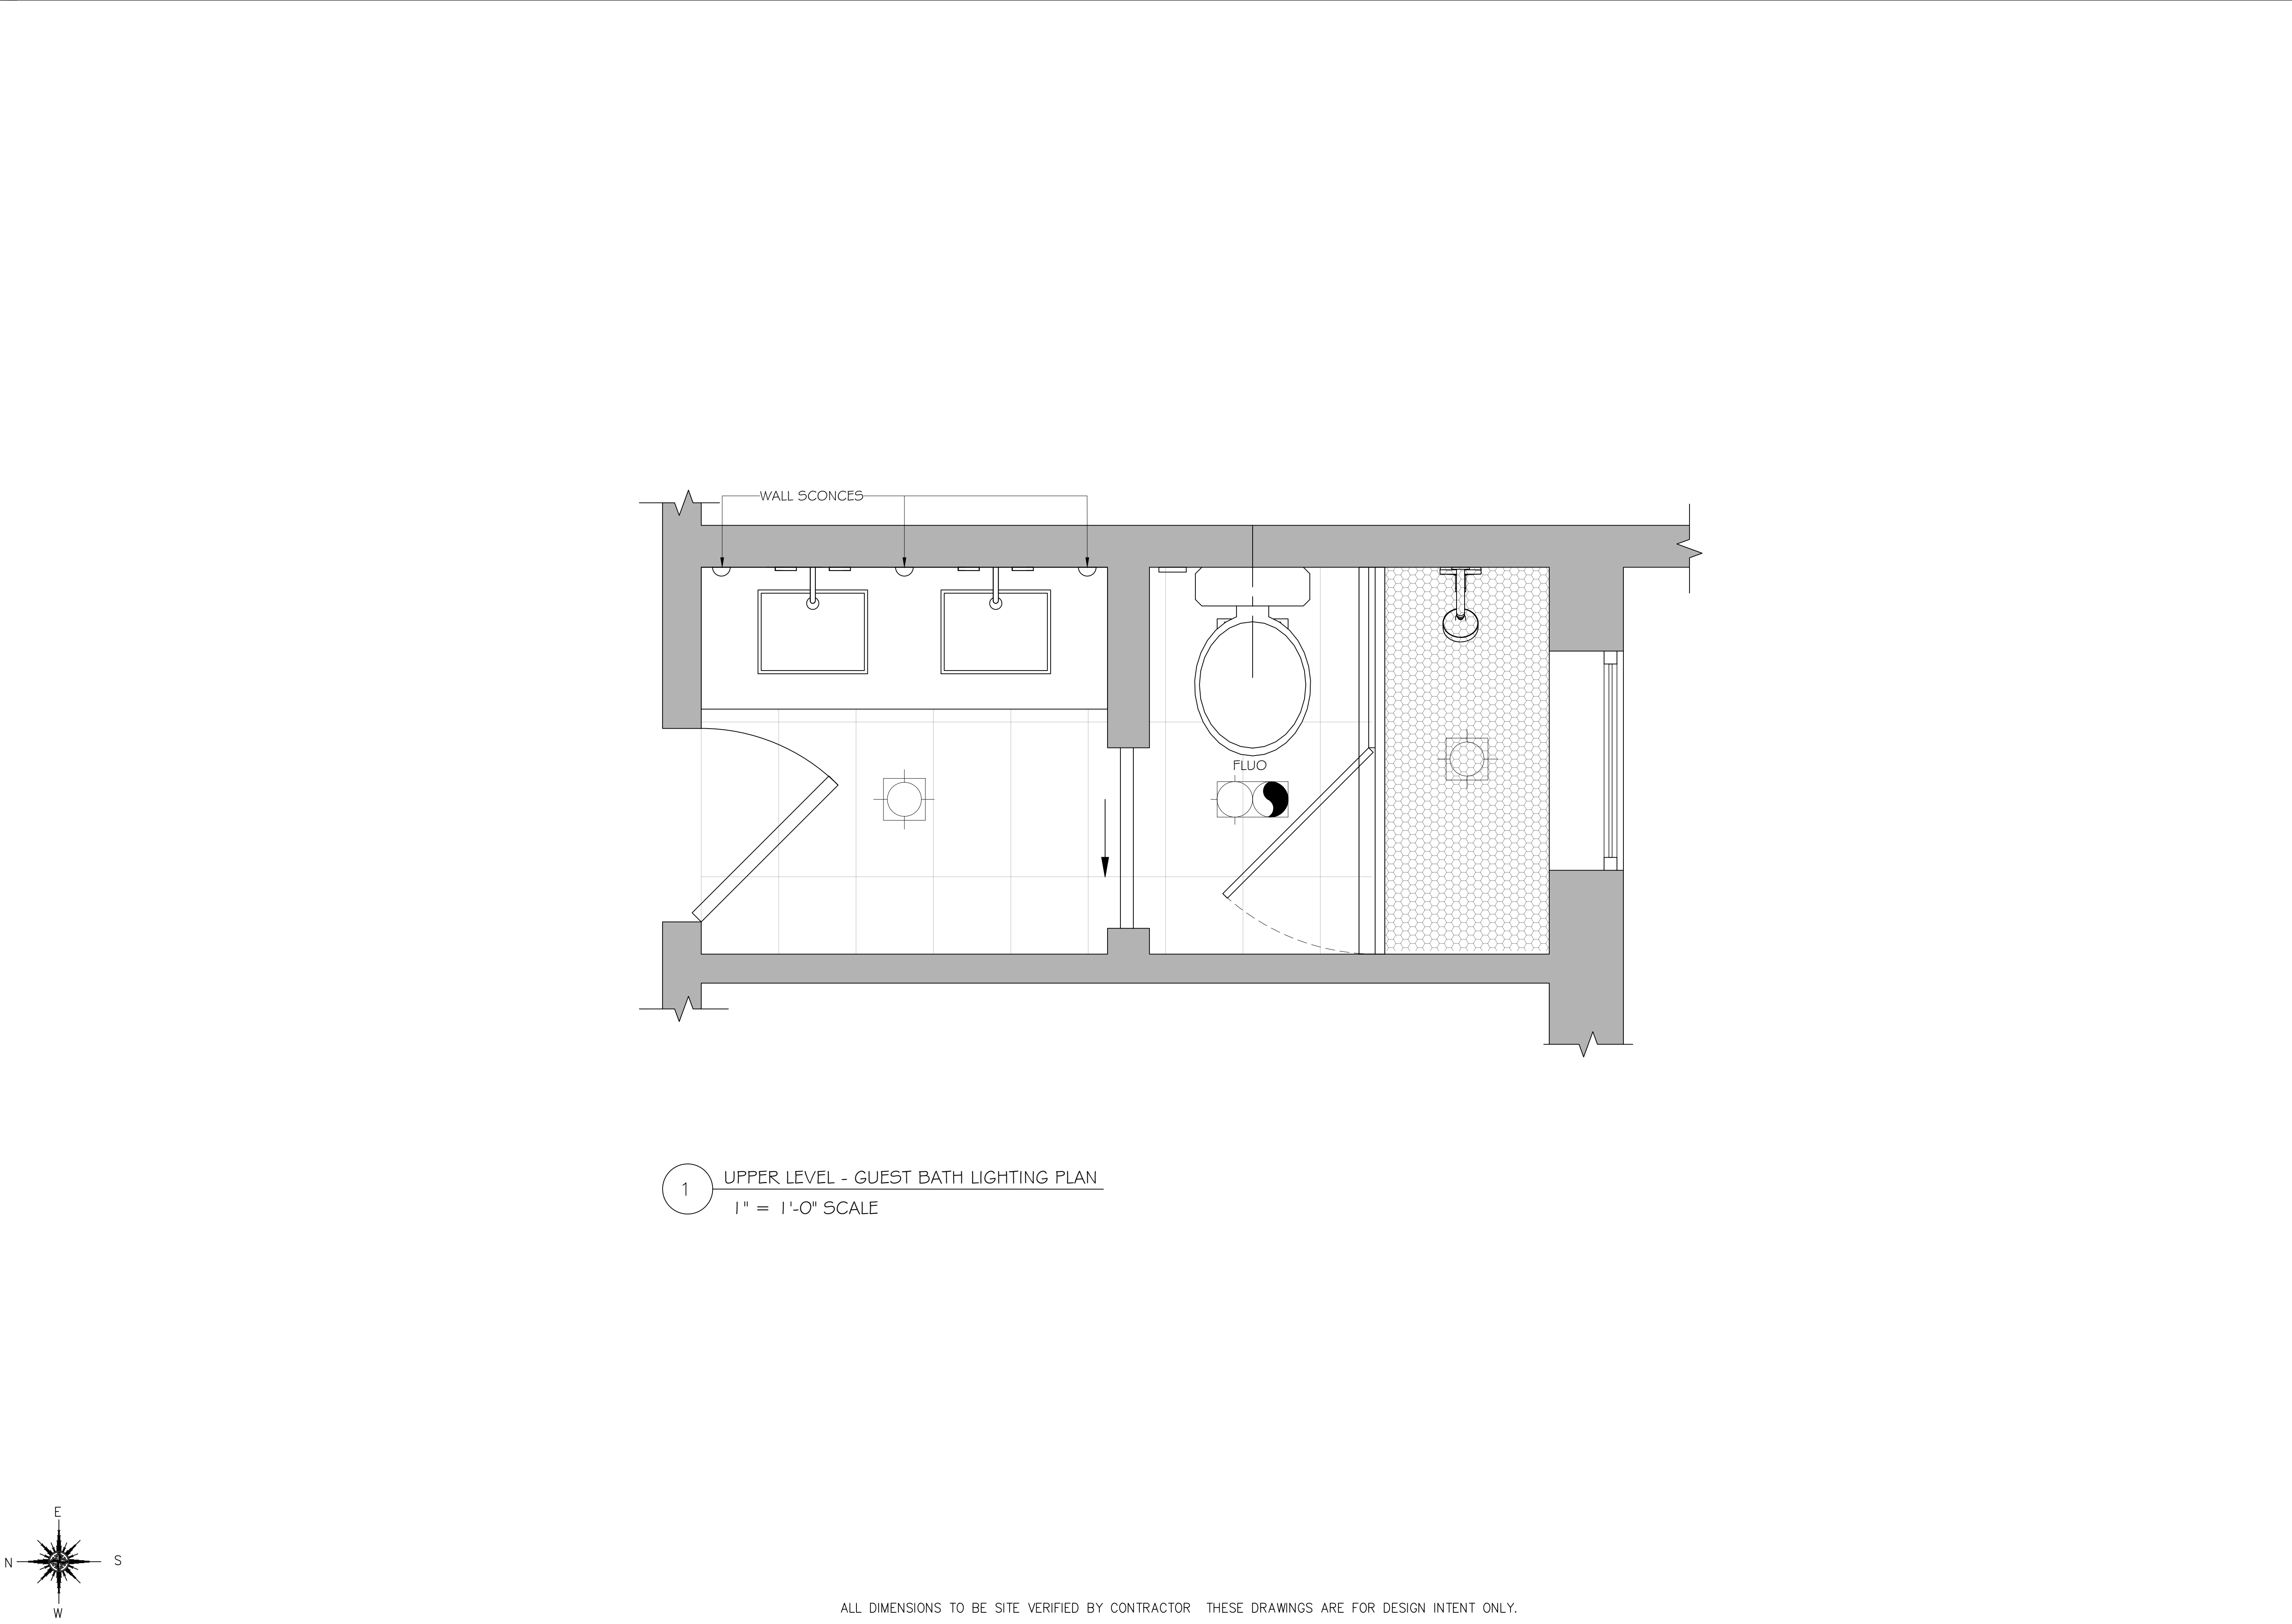


1 UPPER LEVEL - GUEST BATH LIGHTING PLAN  
1" = 1'-0" SCALE


Revisions:


ELECTICAL LEGENDS:

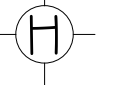
HANGING INCANDESCENT LIGHT FIXTURE


OUTLET

FLUO.

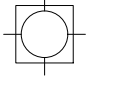FLOURESCENT LIGHT FIXTURE

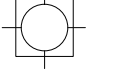RECESSED LIGHT FIXTURE

LED LIGHT FIXTURE

PENDENT LIGHT FIXTURE

CYNTHIA LANANH  
T: 415.275.2123 | W : CYNTHIALANANH.COM  
E : CYNTHIA@CYNTHIALANANH

PROJECT:

1728 Whitham Ave,  
Los Altos, CA 94024, USA

DRAWING NAME

UPPER LEVEL  
GUEST BATH LIGHTING PLAN

SCALE:  
REFER TO DWG

DATE:  
19.8.25

DRAWING No.

IDG.01